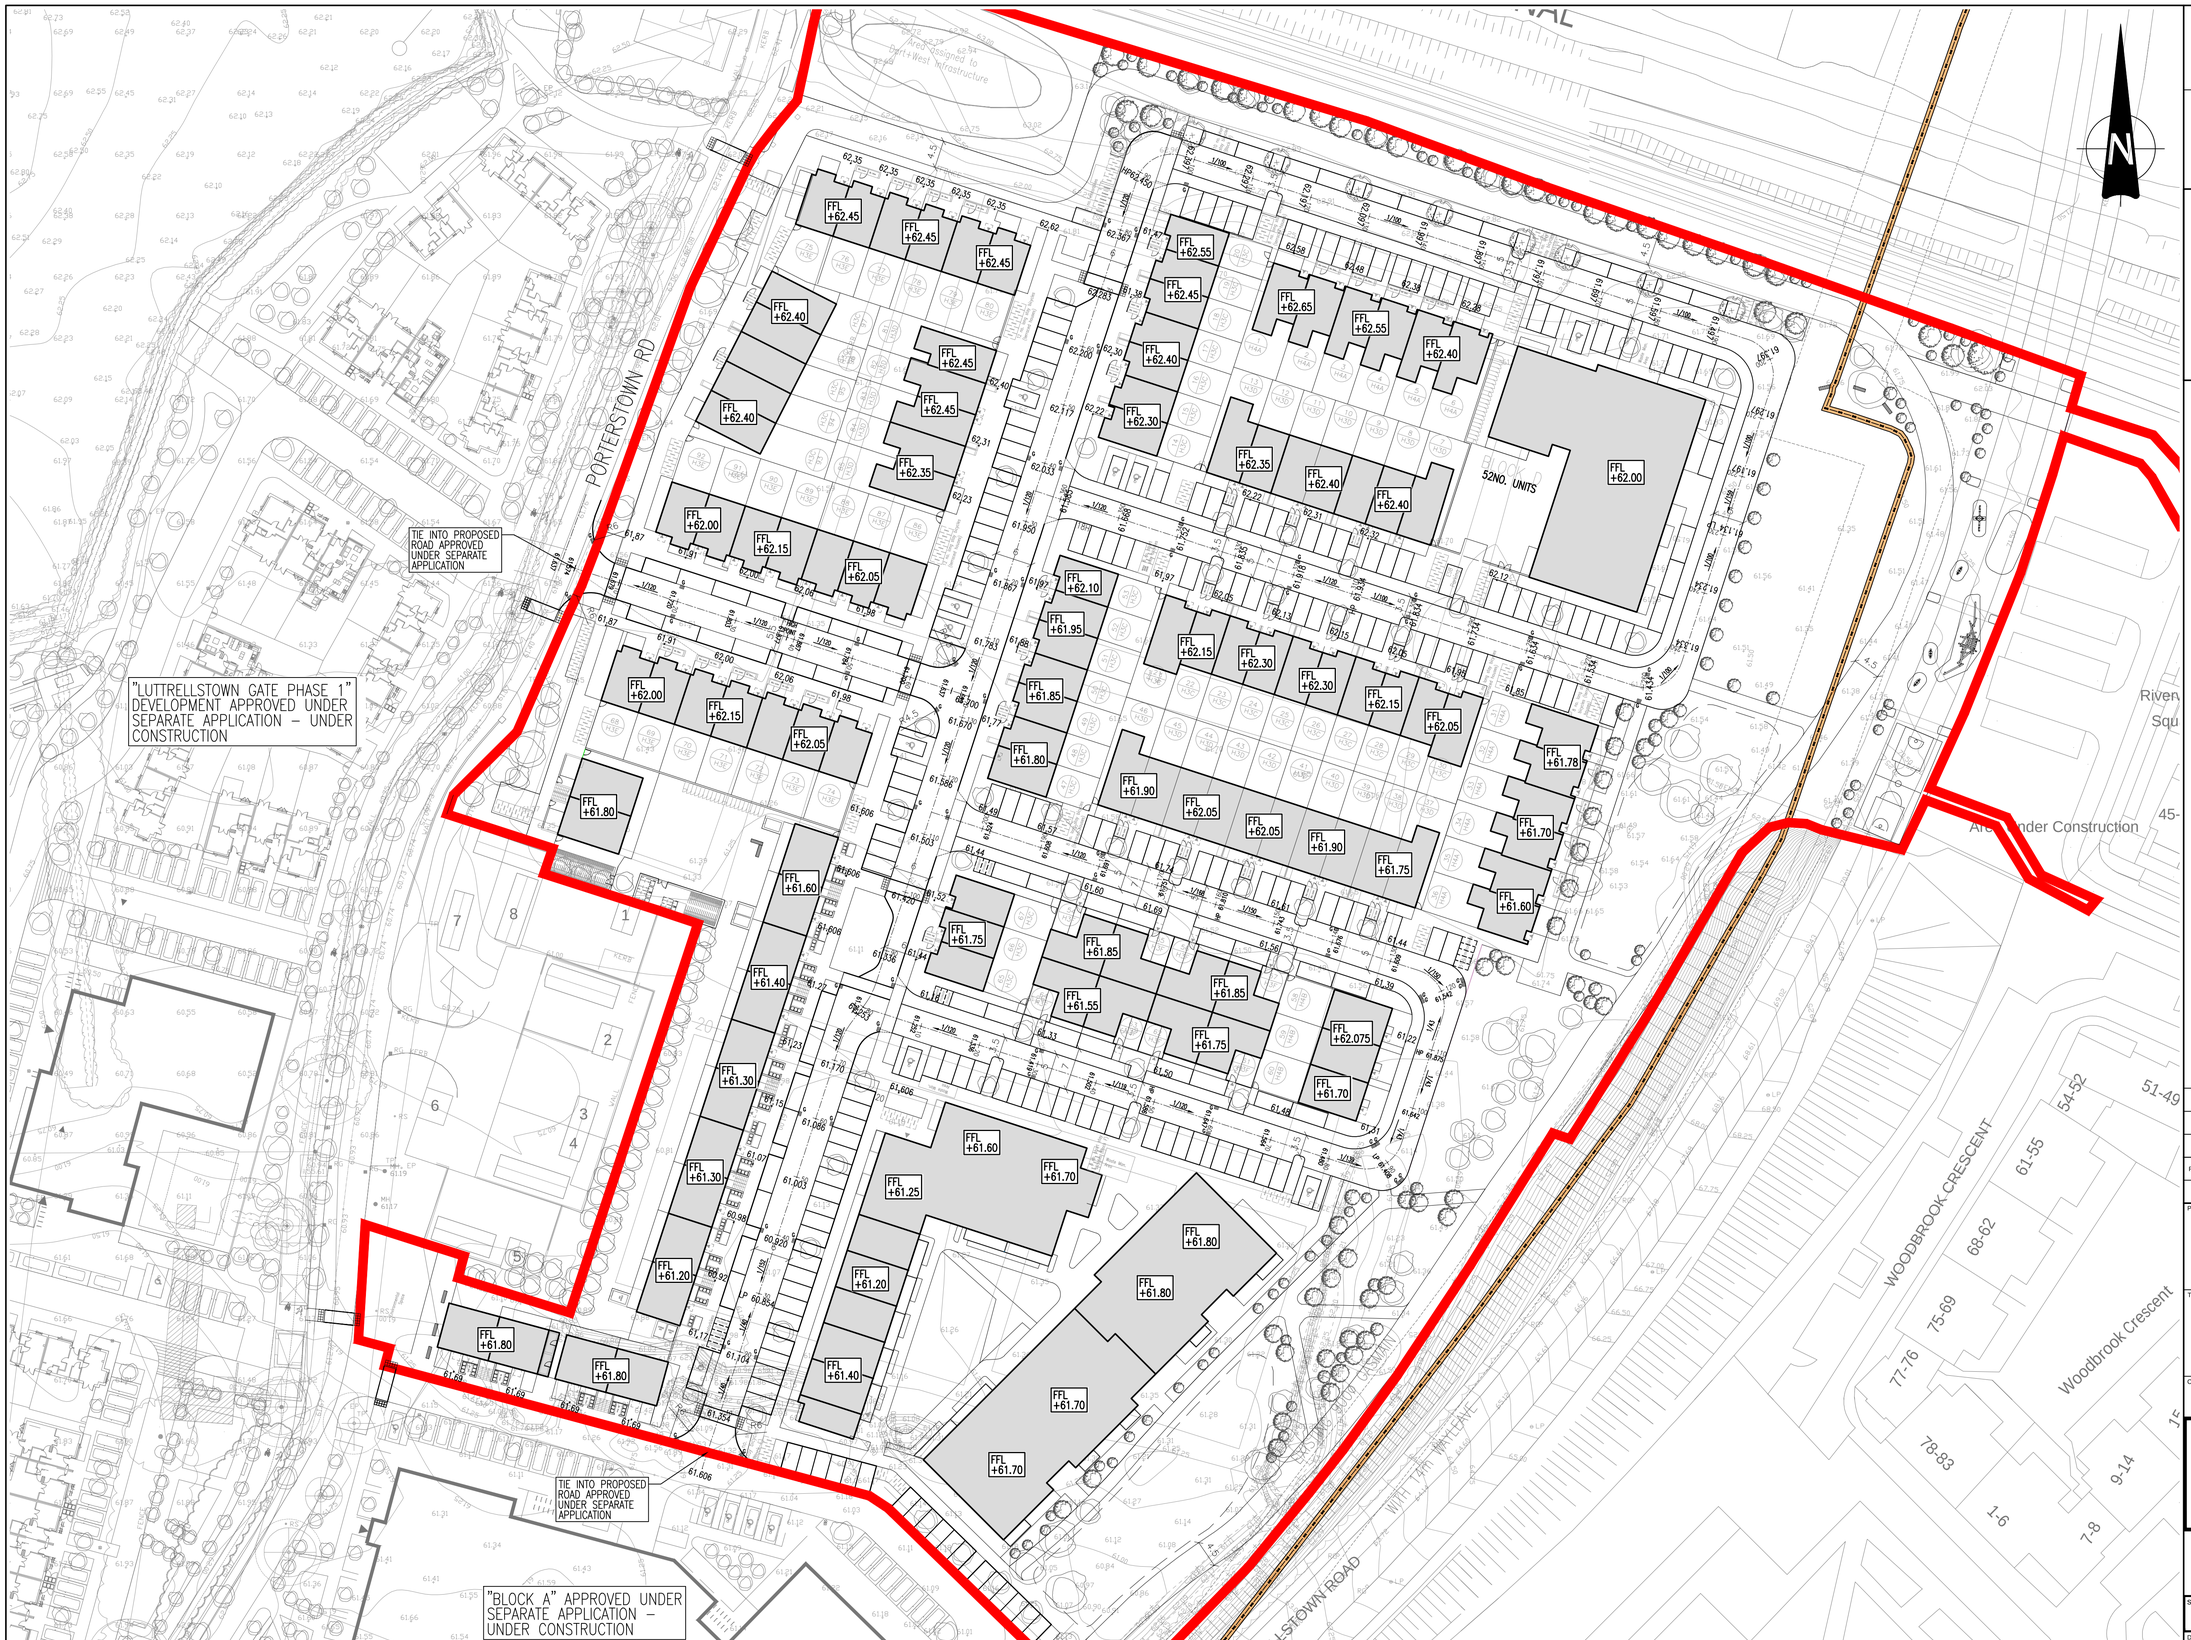

Ordnance Survey Ireland Licence No. EN 0006023 © Ordnance Survey Ireland/Government of Ireland.

This drawing should not be scaled. Dimensions to be verified on site.
Any discrepancies should be referred to the Engineer prior to work being put in hand.
This drawing is the property of Waterman Moylan Consulting Engineers Limited and is issued on the condition that it is not copied, reproduced, retained or disclosed to any unauthorized person, either wholly or in part without the consent in writing of
Waterman Moylan Consulting Engineers Limited
Block S East Point Business Park Dublin D03 H3F4 Ireland t +353 1 664 8900

NOTES:

1. DO NOT SCALE. USE FIGURED DIMENSIONS ONLY.
2. THIS DRAWING IS TO BE READ IN CONJUNCTION WITH ALL OTHER RELEVANT ARCHITECTURAL AND ENGINEERING DRAWINGS.

LEGEND

- PROPOSED PLANNING APPLICATION BOUNDARY
- 0+168 / 0+168 — PROPOSED ROAD CHAINAGE
- 1/120 — PROPOSED ROAD GRADIENT
- FFL + xx.xx — PROPOSED FINISHED FLOOR LEVEL

Rev	Date	Description	By	Chk

Amendments

Project

ST. MOCHTA'S LARGE RESIDENTIAL DEVELOPMENT (LRD)

Title

ROAD LAYOUT AND LEVELS

Client

CASTLETHORN CONSTRUCTION

waterman moylan

BLOCK S, EASTPOINT BUSINESS PARK, ALFIE BYRNE ROAD, DUBLIN D03 H3F4 IRELAND. Tel: (01) 664 8900
Email: info@waterman-moylan.ie www.waterman-moylan.ie

Status: PLANNING

Designed By	Approved	Waterman Ref
SDN	MD	15-038
Drawn By	**Date**	**Scales @ A1**
SDN	APRIL 2025	1:500

Project - Originator - Volume - Level - Type - Role - Number: STM-WMC-ZZ -00-OV-C-100

Revision: 00

Drawing Location: M:\Projects\15\15-038\Cad\Civil\St. Mocta's LRD\STM-WMC-ZZ-00-DR-C-100 Roads Layout & Levels.dwg
Date: Jun 06, 2025 - 3:53pm